Written dimensions on this drawing shall have precedence over scaled dimensions. Contactor shall verify all dimensions, conditions, etc., pertaining to the work before proceeding. The Owner must be notified of any variations from the dimensions and/or conditions shown on these drawings. Any such variation shall be resolved by the Owner prior to proceeding with the work, or the Contractor shall accept full responsibility for the cost to rectify same.



FRONT ELEVATION

SEE GENERAL NOTES SCALE: 1/4" = 1'-0"

CITY OF MUKILTEO

Received by Email

2022-01-31

12871 REGISTERED ARCHITECT
MICHAEL WAYNE JOHNSON
STATE OF WASHINGTON

NASH & ASSOCIATES
ARCHITECTS
8903 118TH AVE NE • KIRKLAND, WA • 98033 •
425.828.4117
www.nash-architects.com

CARRIK COURT
MUKILTEO, WA
BUILDING "N"

project:

date: 01-26-22
permit:
revisions:

drawn by: MWJ
checked by:

SHEET
A1

Written dimensions on this drawing shall have precedence over scaled dimensions. Contactor shall verify all dimensions, conditions, etc., pertaining to the work before proceeding. The Owner must be notified of any variations from the dimensions and/or conditions shown on these drawings. Any such variation shall be resolved by the Owner prior to proceeding with the work, or the Contractor shall accept full responsibility for the cost to rectify same.



REAR ELEVATION

SEE GENERAL NOTES SCALE: 1/4" = 1'-0"

12871 REGISTERED ARCHITECT
MICHAEL WAYNE JOHNSON
STATE OF WASHINGTON

NASH & ASSOCIATES
ARCHITECTS
8003 118TH AVE NE • KIRKLAND, WA • 98033 •
425.828.4117
www.nash-architects.com

project:
CARRIK COURT
MUKILTEO, WA
BUILDING "N"

date: 01-26-22
permit:
revisions:

drawn by: MWJ
checked by:

SHEET
A2

Written dimensions on this drawing shall have precedence over scaled dimensions. Contactor shall verify all dimensions, conditions, etc., pertaining to the work before proceeding. The Owner must be notified of any variations from the dimensions and/or conditions shown on these drawings. Any such variation shall be resolved by the Owner prior to proceeding with the work, or the Contractor shall accept full responsibility for the cost to rectify same.



LEFT ELEVATION

SEE GENERAL NOTES SCALE: 1/4" = 1'-0"



RIGHT ELEVATION

SEE GENERAL NOTES SCALE: 1/4" = 1'-0"

12871 REGISTERED ARCHITECT
MICHAEL WAYNE JOHNSON
STATE OF WASHINGTON

NASH & ASSOCIATES
ARCHITECTS
8003 118TH AVE. NE • KIRKLAND, WA • 98033 •
425-828-4117
www.nash-architects.com

project:
CARRIK COURT
MUKILTEO, WA
BUILDING "N"

date: 01-26-22
permit:
revisions:

drawn by: MNJ
checked by:

SHEET
A3

Written dimensions on this drawing shall have precedence over scaled dimensions. Contactor shall verify all dimensions, conditions, etc., pertaining to the work before proceeding. The Owner must be notified of any variations from the dimensions and/or conditions shown on these drawings. Any such variation shall be resolved by the Owner prior to proceeding with the work, or the Contractor shall accept full responsibility for the cost to rectify same.



FRONT ELEVATION

SEE GENERAL NOTES SCALE: 1/4" = 1'-0"

12871 REGISTERED ARCHITECT
MICHAEL WAYNE JOHNSON
STATE OF WASHINGTON

NASH & ASSOCIATES
ARCHITECTS
8003 118TH AVE NE • KIRKLAND, WA • 98033 •
425-828-4117
www.nash-architects.com

project:
CARRIK COURT
MUKILTEO, WA
BUILDING "M"

date: 01-26-22
permit:
revisions:

drawn by: MWJ
checked by:

SHEET
A4

Written dimensions on this drawing shall have precedence over scaled dimensions. Contactor shall verify all dimensions, conditions, etc., pertaining to the work before proceeding. The Owner must be notified of any variations from the dimensions and/or conditions shown on these drawings. Any such variation shall be resolved by the Owner prior to proceeding with the work, or the Contractor shall accept full responsibility for the cost to rectify same.



REAR ELEVATION

SEE GENERAL NOTES SCALE: 1/4" = 1'-0"

12871 REGISTERED ARCHITECT
MICHAEL WAYNE JOHNSON
STATE OF WASHINGTON

NASH & ASSOCIATES
ARCHITECTS
8003 118TH AVE NE • KIRKLAND, WA • 98033 •
425-828-4117
www.nash-architects.com


project:
CARRIK COURT
MUKILTEO, WA
BUILDING "M"

date: 01-26-22
permit:
revisions:

drawn by: MWJ
checked by:

SHEET
A5

Written dimensions on this drawing shall have precedence over scaled dimensions. Contactor shall verify all dimensions, conditions, etc., pertaining to the work before proceeding. The Owner must be notified of any variations from the dimensions and/or conditions shown on these drawings. Any such variation shall be resolved by the Owner prior to proceeding with the work, or the Contractor shall accept full responsibility for the cost to rectify same.

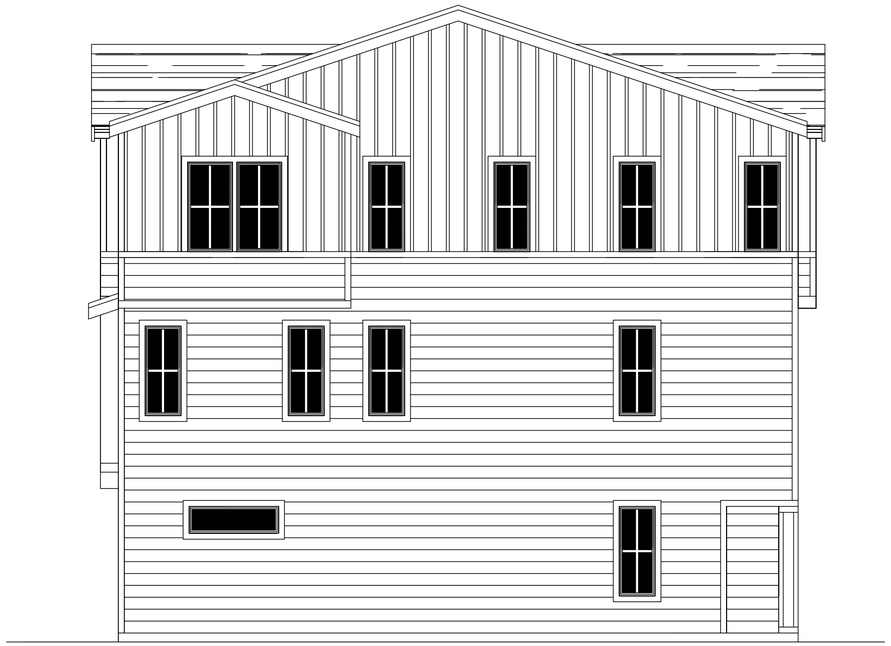


LEFT ELEVATION

SEE GENERAL NOTES SCALE: 1/4" = 1'-0"

SIDE FACADE CALCULATIONS

FACADE AREA= 1050 SQFT
TRANSPARENCY AREA= 127 SQFT (12.0%)

(FACADE SQFT VERIFIED USING AUTOCAD AREA COMMAND TO GET EXACT SQFT)

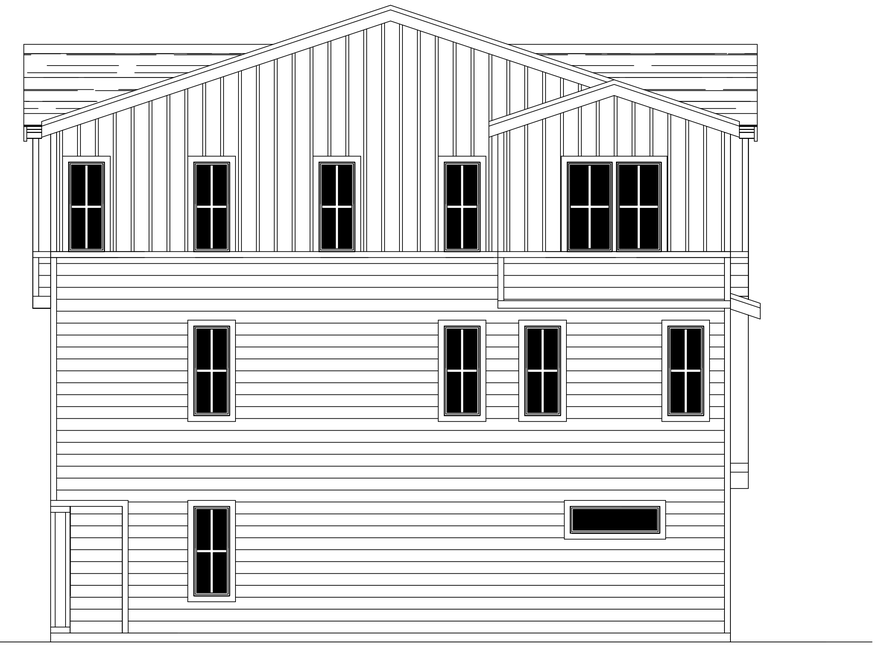

RIGHT ELEVATION

SEE GENERAL NOTES SCALE: 1/4" = 1'-0"

SIDE FACADE CALCULATIONS

FACADE AREA= 1050 SQFT
TRANSPARENCY AREA= 127 SQFT (12.0%)

(FACADE SQFT VERIFIED USING AUTOCAD AREA COMMAND TO GET EXACT SQFT)

12671
REGISTERED ARCHITECT
MICHAEL WAYNE JOHNSON
STATE OF WASHINGTON

NASH & ASSOCIATES
ARCHITECTS
8903 118TH AVE NE • KIRKLAND, WA • 98033 •
425-828-4117
www.nash-architects.com


project:
CARRICK COURT
MUKILTEO, WA
BUILDING "M"


date: 01-26-22
permit:
revisions:


drawn by: MWJ
checked by:

SHEET
A6

Written dimensions on this drawing shall have precedence over scaled dimensions. Contactor shall verify all dimensions, conditions, etc., pertaining to the work before proceeding. The Owner must be notified of any variations from the dimensions and/or conditions shown on these drawings. Any such variation shall be resolved by the Owner prior to proceeding with the work, or the Contractor shall accept full responsibility for the cost to rectify same.

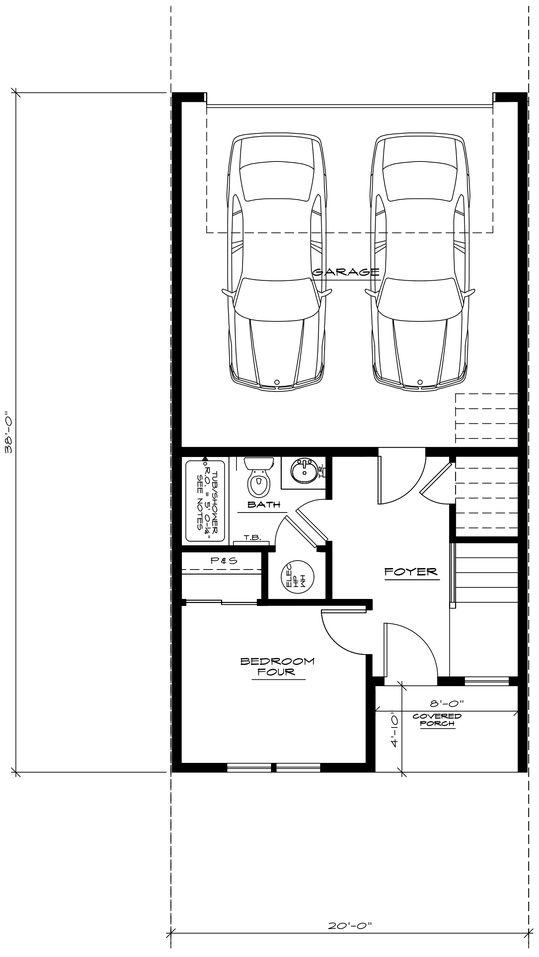

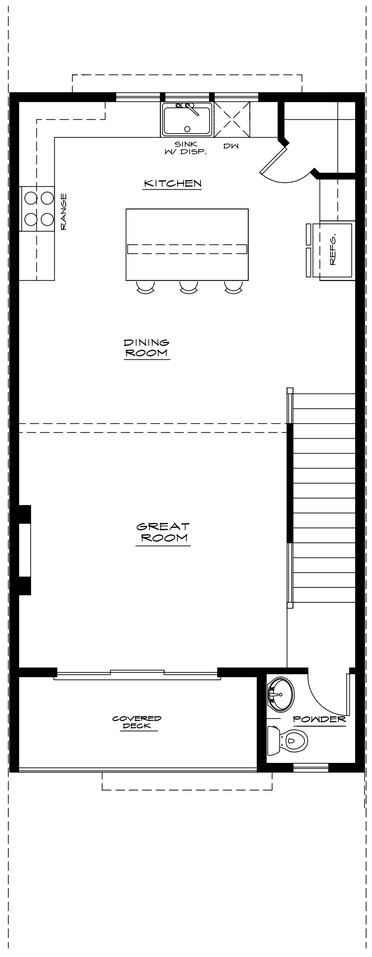

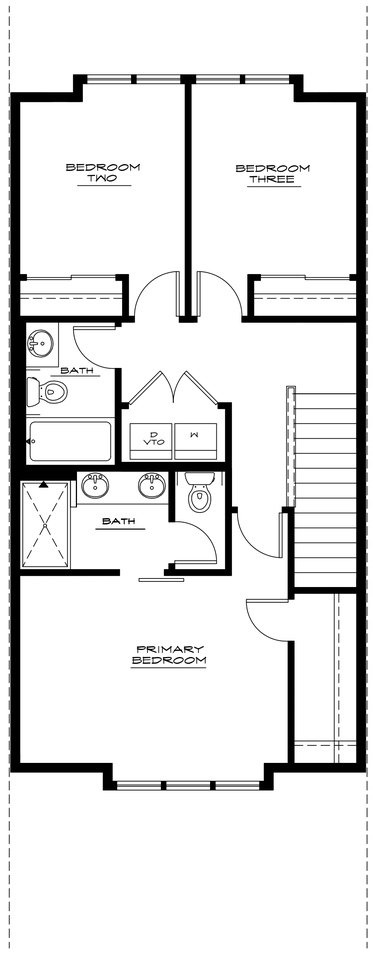

LOWER FLOOR PLAN
334 SQUARE FEET — SCALE: 1/4" = 1'-0"

8'-1" CEILING @ LOWER FLOOR

MAIN FLOOR PLAN
688 SQUARE FEET — SCALE: 1/4" = 1'-0"

9'-0" CEILING @ MAIN FLOOR

UPPER FLOOR PLAN
818 SQUARE FEET — SCALE: 1/4" = 1'-0"

8'-1" CEILING @ UPPER FLOOR
(SOME CEILINGS MAY BE RAISED)

1840 total square feet

12871 REGISTERED ARCHITECT
MICHAEL WAYNE JOHNSON
STATE OF WASHINGTON

NASH & ASSOCIATES ARCHITECTS
11644 NE 80th STREET • KIRKLAND, WA •
98033 • 425-828-4177
www.nash-architects.com

1840


project:
CARRY COURT
MUKILTEO, WA

date: 01-26-22
permit:
revisions:

drawn by: MWJ
checked by:

SHEET
A1

Written dimensions on this drawing shall have precedence over scaled dimensions. Contactor shall verify all dimensions, conditions, etc., pertaining to the work before proceeding. The Owner must be notified of any variations from the dimensions and/or conditions shown on these drawings. Any such variation shall be resolved by the Owner prior to proceeding with the work, or the Contractor shall accept full responsibility for the cost to rectify same.

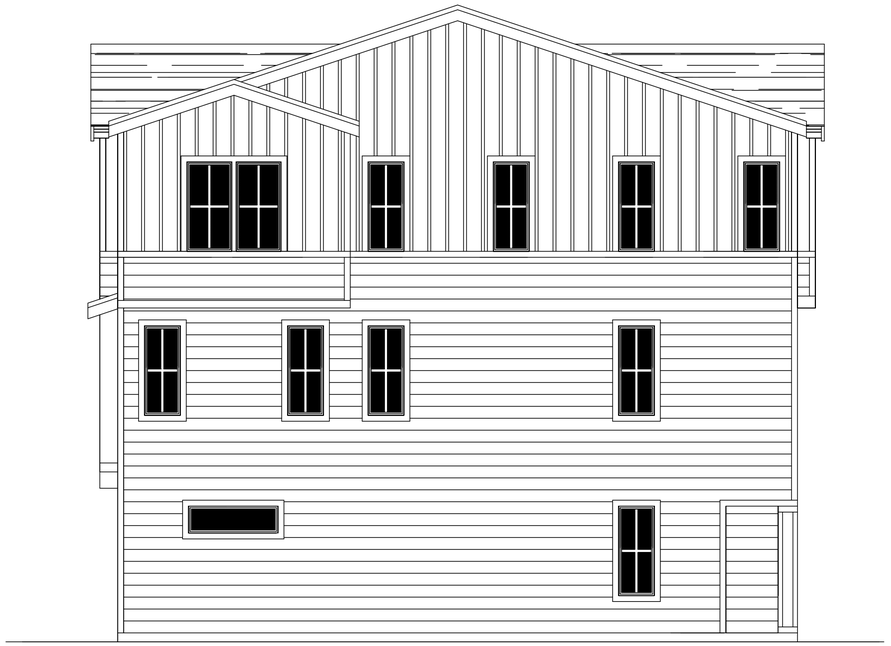

LEFT ELEVATION

SEE GENERAL NOTES SCALE: 1/4" = 1'-0"



RIGHT ELEVATION

SEE GENERAL NOTES SCALE: 1/4" = 1'-0"

12871 REGISTERED ARCHITECT
MICHAEL WAYNE JOHNSON
STATE OF WASHINGTON

NASH & ASSOCIATES
ARCHITECTS
8003 118TH AVE NE • KIRKLAND, WA • 98033 •
425-828-4117
www.nash-architects.com

project:
CARRIK COURT
MUKILTEO, WA
BUILDING "M"

date: 01-26-22
permit:
revisions:

drawn by: MWJ
checked by:

SHEET
A6

Written dimensions on this drawing shall have precedence over scaled dimensions. Contactor shall verify all dimensions, conditions, etc., pertaining to the work before proceeding. The Owner must be notified of any variations from the dimensions and/or conditions shown on these drawings. Any such variation shall be resolved by the Owner prior to proceeding with the work, or the Contractor shall accept full responsibility for the cost to rectify same.



FRONT ELEVATION

SEE GENERAL NOTES SCALE: 1/4" = 1'-0"

12871
REGISTERED ARCHITECT
MICHAEL WAYNE JOHNSON
STATE OF WASHINGTON

NASH & ASSOCIATES
ARCHITECTS
8005 118TH AVE NE • KIRKLAND, WA • 98033 •
425-828-4117
www.nash-architects.com

project:
CARRIK COURT
MUKILTEO, WA
BUILDING "T"

date: 01-26-22
permit:
revisions:

drawn by: MWJ
checked by:

SHEET
A9

Written dimensions on this drawing shall have precedence over scaled dimensions. Contactor shall verify all dimensions, conditions, etc., pertaining to the work before proceeding. The Owner must be notified of any variations from the dimensions and/or conditions shown on these drawings. Any such variation shall be resolved by the Owner prior to proceeding with the work, or the Contractor shall accept full responsibility for the cost to rectify same.



REAR ELEVATION

SEE GENERAL NOTES SCALE: 1/4" = 1'-0"

12671 REGISTERED ARCHITECT
MICHAEL WAYNE JOHNSON
STATE OF WASHINGTON

NASH & ASSOCIATES
ARCHITECTS
8003 118TH AVE NE • KIRKLAND, WA • 98033 •
425-828-4117
www.nash-architects.com


project:
CARRIK COURT
MUKILTEO, WA
BUILDING "T"

date: 01-26-22
permit:
revisions:

drawn by: MWJ
checked by:


SHEET
A1.0

Written dimensions on this drawing shall have precedence over scaled dimensions. Contactor shall verify all dimensions, conditions, etc., pertaining to the work before proceeding. The Owner must be notified of any variations from the dimensions and/or conditions shown on these drawings. Any such variation shall be resolved by the Owner prior to proceeding with the work, or the Contractor shall accept full responsibility for the cost to rectify same.

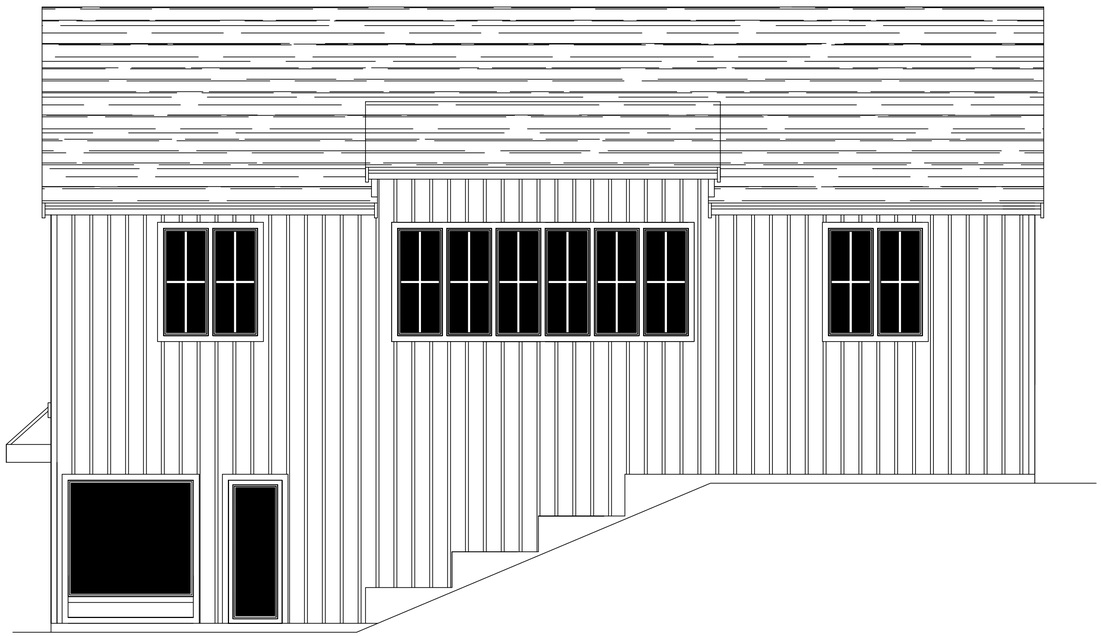

RIGHT ELEVATION

SEE GENERAL NOTES SCALE: 1/4" = 1'-0"

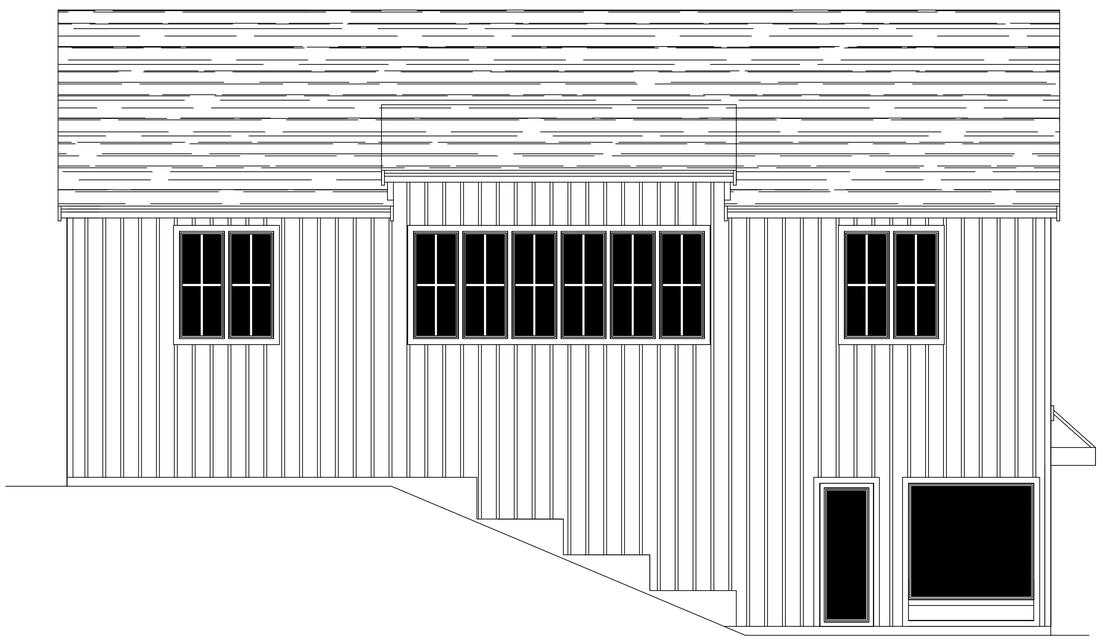

LEFT ELEVATION

SEE GENERAL NOTES SCALE: 1/4" = 1'-0"

(2871) REGISTERED ARCHITECT
MICHAEL WAYNE JOHNSON
STATE OF WASHINGTON

NASH & ASSOCIATES
ARCHITECTS
8003 118TH AVE NE • KIRKLAND, WA • 98033 •
425-828-4117
www.nash-architects.com

project:
CARRIK COURT
MUKILTEO, WA
BUILDING "T"

date: 01-26-22
permit:
revisions:

drawn by: MWJ
checked by:

SHEET
A11