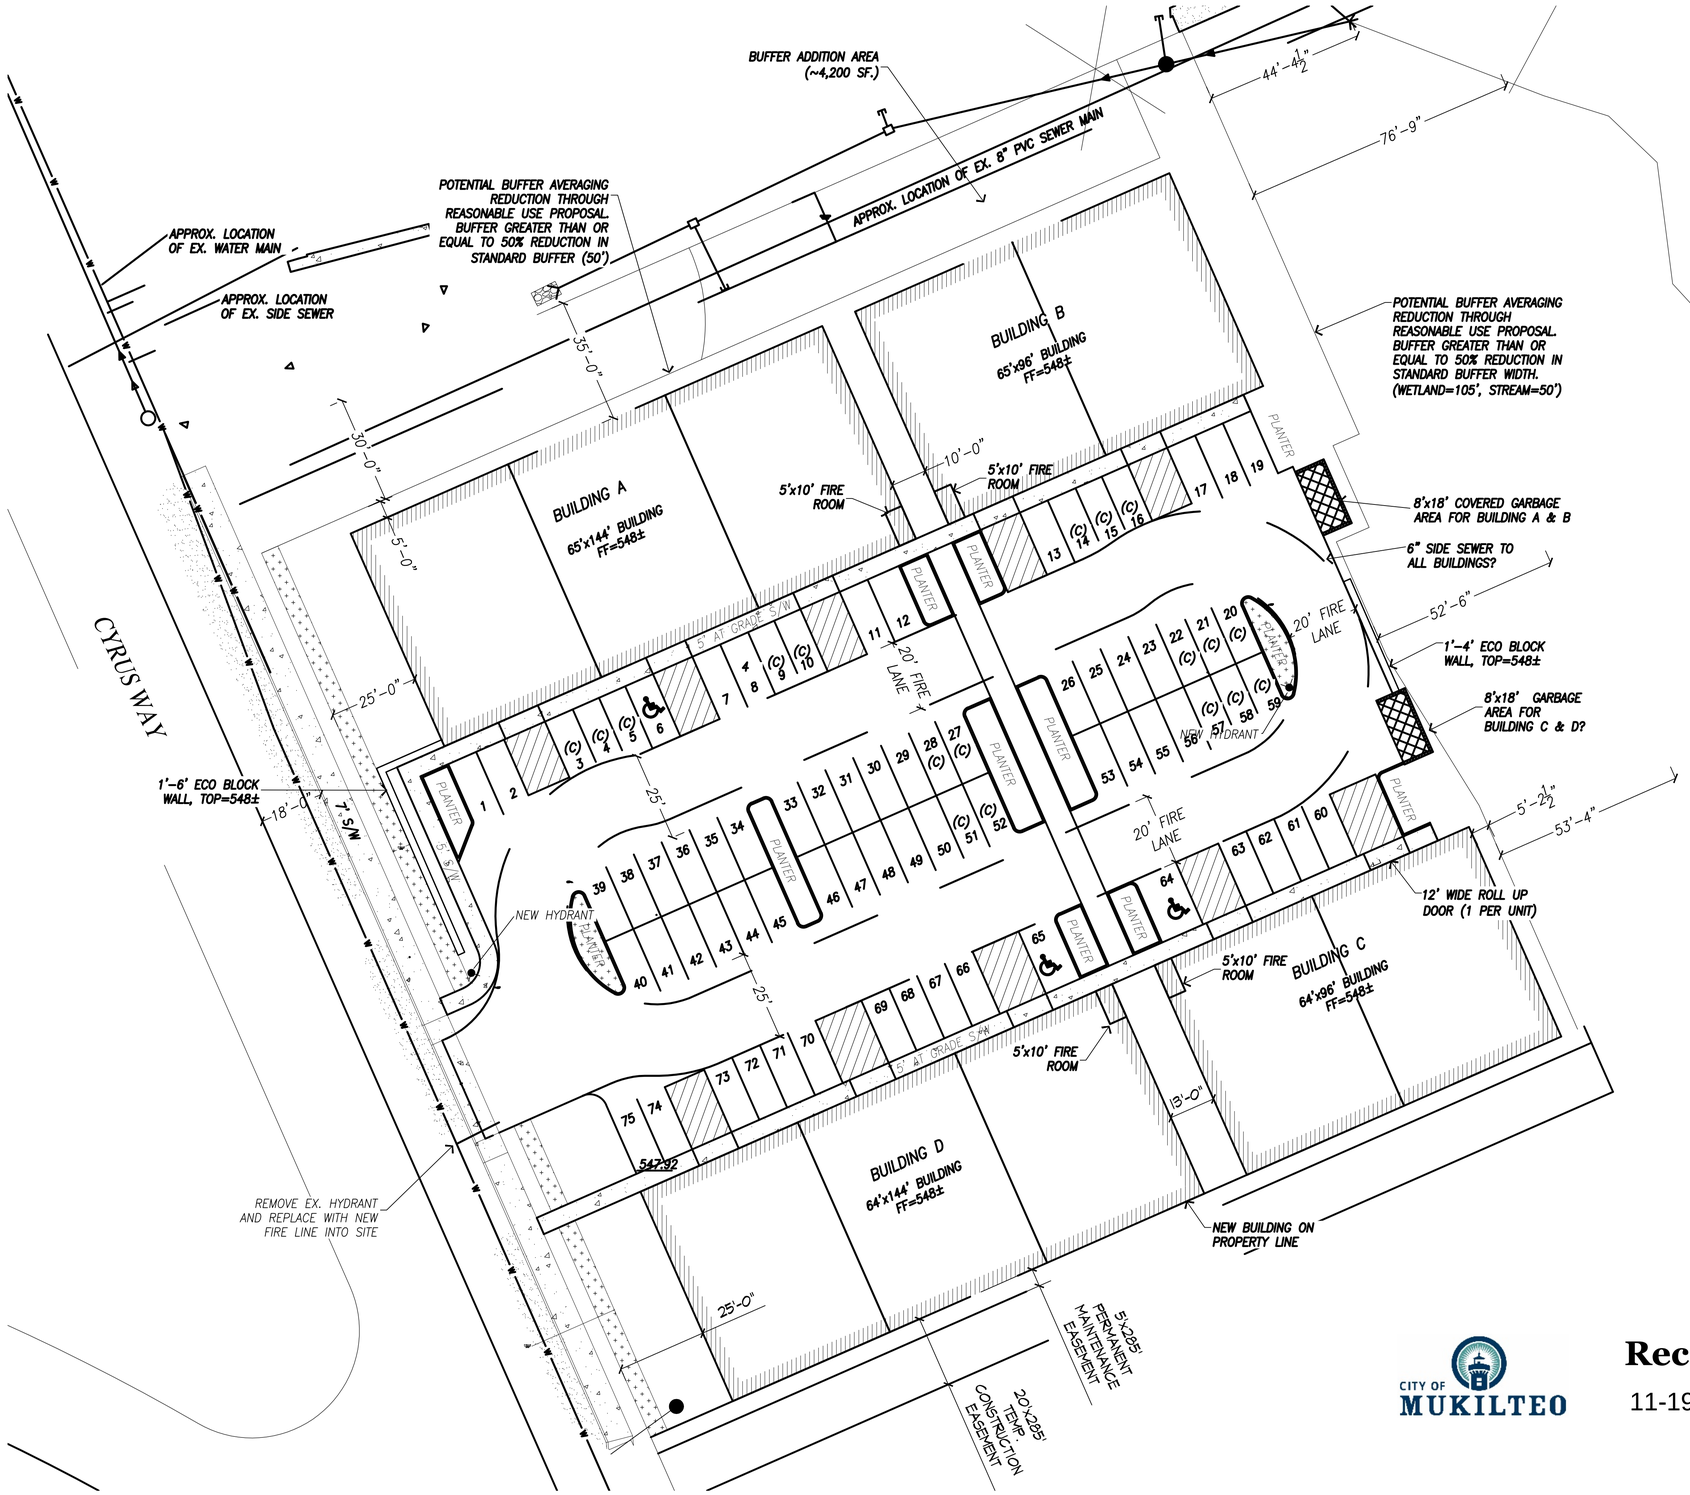


SITE PLAN
SCALE: 1" = 20'

CITY OF MUKILTEO

Received by Email
11-19-2021

PROPOSED BUILDING FOR

PRO GRANITE

12313 CYRUS WAY
MUKILTEO, WA. 98275

Capital Group PC
2813 ROCKEFELLER AVE
EVERETT, WA 98201
PHONE: 425.317.8017
FAX: 425.317.8489

SCALE:	AS NOTED
ISSUE DATE:	10/20/21
DRAWN:	MC
CHECKED:	SH


©THIS PLAN AND DESIGN IS AND REMAINS THE PROPERTY OF THE ARCHITECTS AND MAY NOT BE USED WITHOUT PRIOR CONSENT FROM THE ARCHITECT

FOR REVIEW

REV.	DATE	DESCRIPTION

SITE PLAN

A-1.0

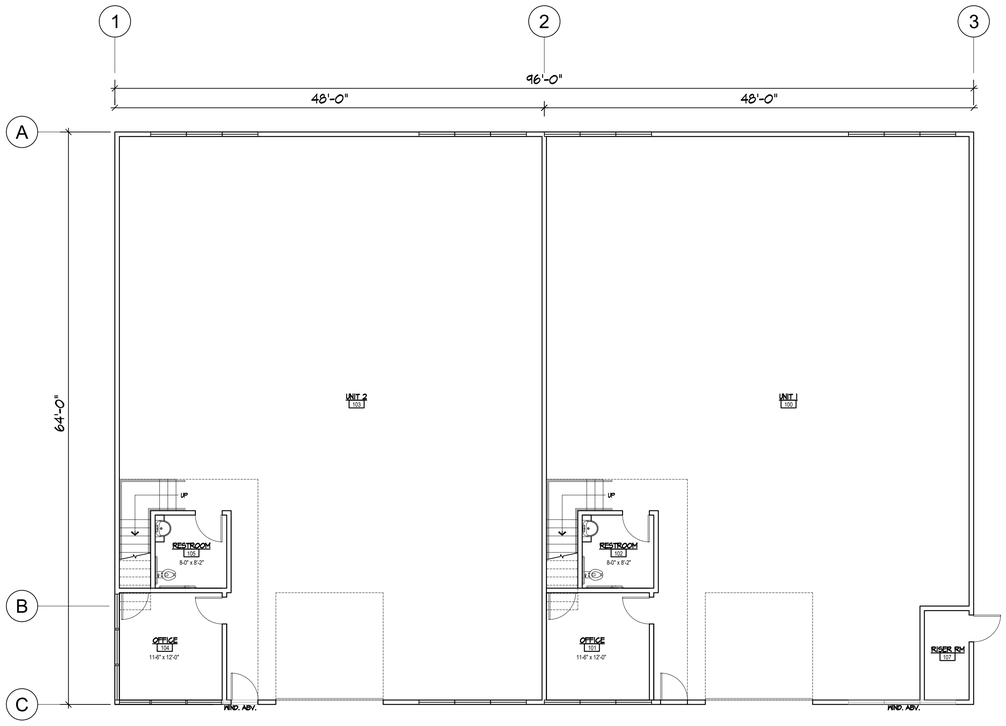

BUILDING C FLOOR PLAN

SCALE: 1/8" = 1'-0"

PROPOSED
BUILDING FOR

PRO GRANITE

12313 CYRUS WAY
MUKILTEO, WA. 98275

Capital Group PC
2813 ROCKEFELLER AVE
EVERETT, WA 98201
PHONE: 425.317.8017
FAX: 425.317.8489

SCALE:	AS NOTED
ISSUE DATE:	10/20/21
DRAWN:	MC
CHECKED:	SH


©THIS PLAN AND DESIGN IS AND REMAINS THE PROPERTY OF THE ARCHITECTS AND MAY NOT BE USED WITHOUT PRIOR CONSENT FROM THE ARCHITECT

FOR REVIEW


REV.	DATE	DESCRIPTION

PROPOSED FLOOR PLAN
BUILDING C


A-2.2

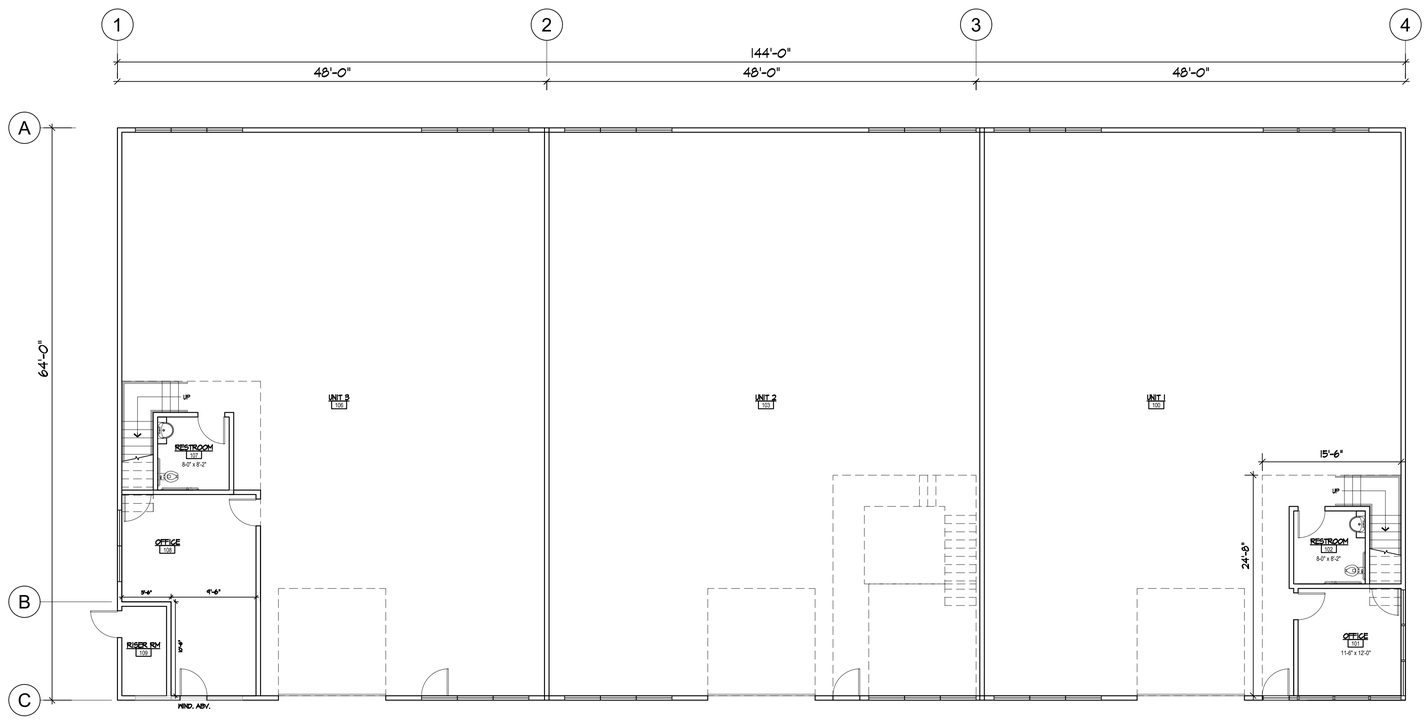

BUILDING D FLOOR PLAN
SCALE: 1/8" = 1'-0"

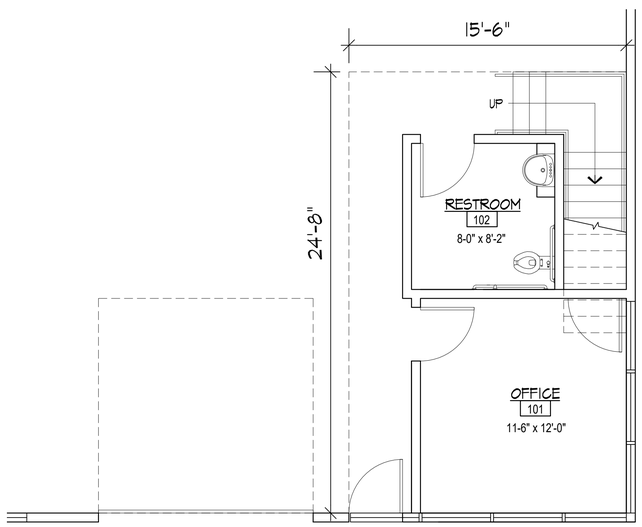

ENLARGED OFFICE/RESTROOM PLAN
SCALE: 1/4" = 1'-0"

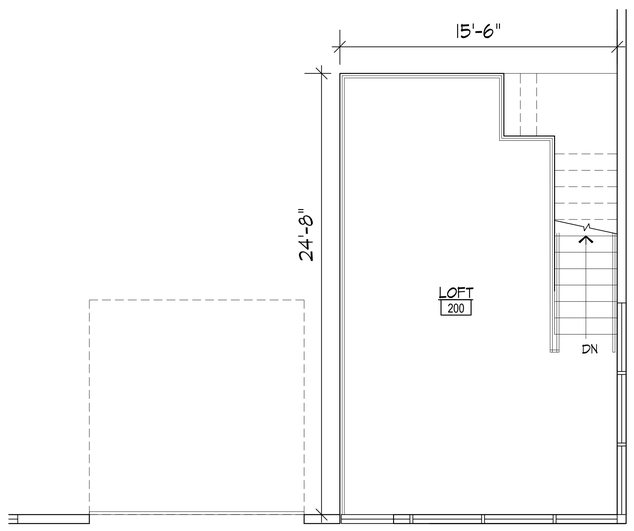

LOFT PLAN
SCALE: 1/4" = 1'-0"

PROPOSED
BUILDING FOR

PRO GRANITE

12313 CYRUS WAY
MUKILTEO, WA. 98275

Capital Group PC
2813 ROCKEFELLER AVE
EVERETT, WA 98201
PHONE: 425.317.8017
FAX: 425.317.8489

SCALE:	AS NOTED
ISSUE DATE:	10/20/21
DRAWN:	MC
CHECKED:	SH


©THIS PLAN AND DESIGN IS AND REMAINS THE PROPERTY OF THE ARCHITECTS AND MAY NOT BE USED WITHOUT PRIOR CONSENT FROM THE ARCHITECT

FOR REVIEW


REV.	DATE	DESCRIPTION

PROPOSED FLOOR PLAN
BUILDING D


A-2.3

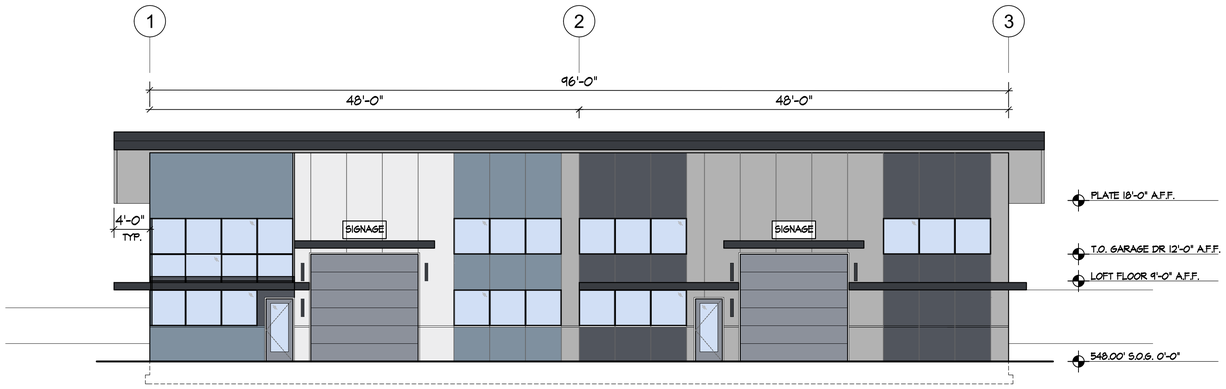


BUILDING C - NORTH ELEVATION
SCALE: 1/8" = 1'-0"

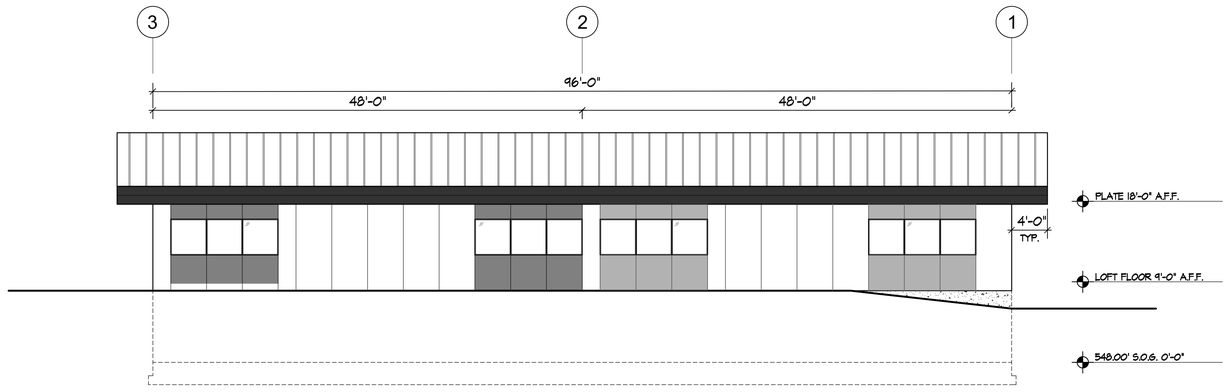

BUILDING C - SOUTH ELEVATION
SCALE: 1/8" = 1'-0"

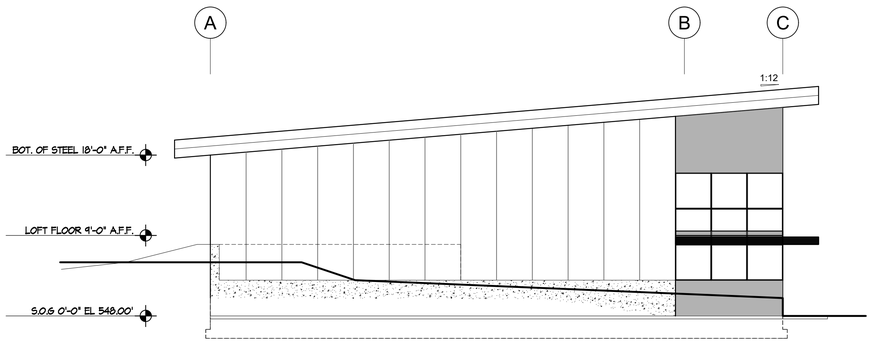

BUILDING C - EAST ELEVATION
SCALE: 1/8" = 1'-0"

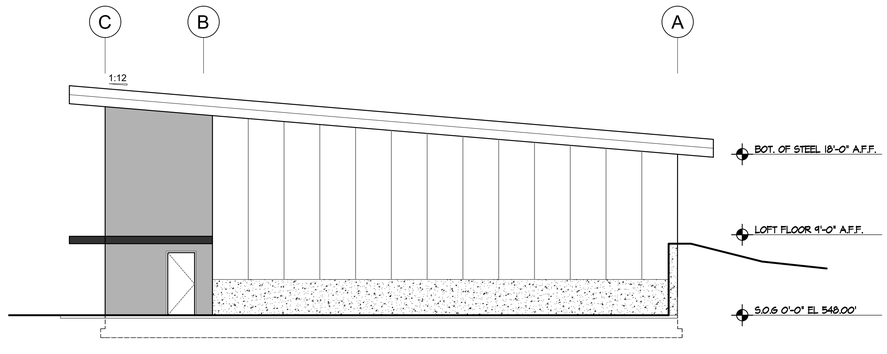

BUILDING C - WEST ELEVATION
SCALE: 1/8" = 1'-0"

FLOOR PLAN KEY NOTES

1. XXXXXX
2. XXXXXX

PROPOSED
BUILDING FOR

PRO GRANITE

12313 CYRUS WAY
MUKILTEO, WA. 98275

Capital Group PC
2813 ROCKEFELLER AVE
EVERETT, WA 98201
PHONE: 425.317.8017
FAX: 425.317.8489

SCALE:	AS NOTED
ISSUE DATE:	10/20/21
DRAWN:	MC
CHECKED:	SH


©THIS PLAN AND DESIGN IS AND REMAINS THE PROPERTY OF THE ARCHITECTS AND MAY NOT BE USED WITHOUT PRIOR CONSENT FROM THE ARCHITECT

FOR REVIEW


REV.	DATE	DESCRIPTION

BUILDING ELEVATIONS
BUILDING C


A-3.2

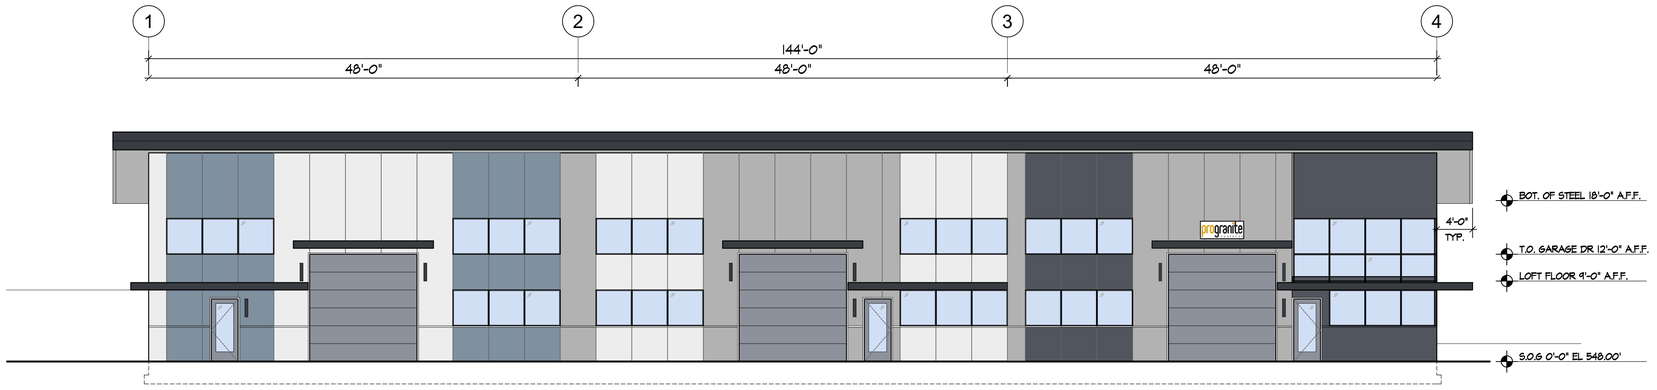


BUILDING D - NORTH ELEVATION
SCALE: 1/8" = 1'-0"

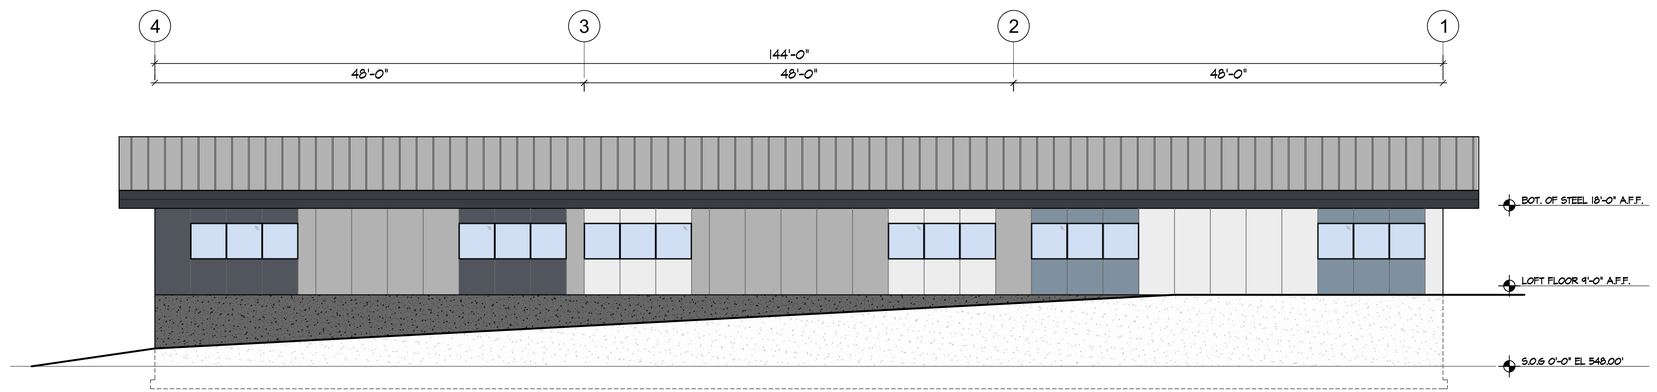

BUILDING D - SOUTH ELEVATION
SCALE: 1/8" = 1'-0"

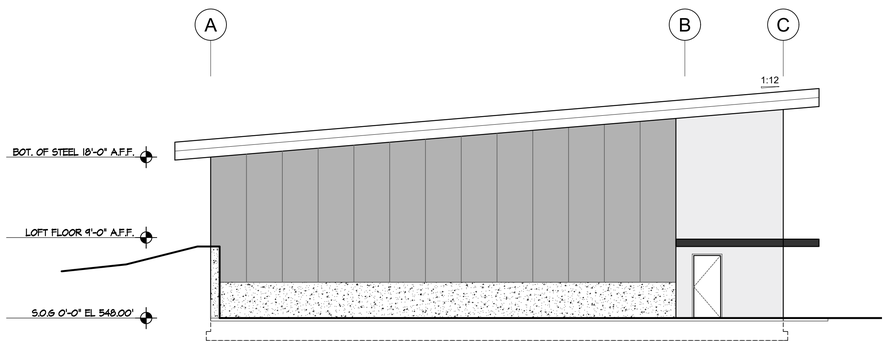

BUILDING D - EAST ELEVATION
SCALE: 1/8" = 1'-0"

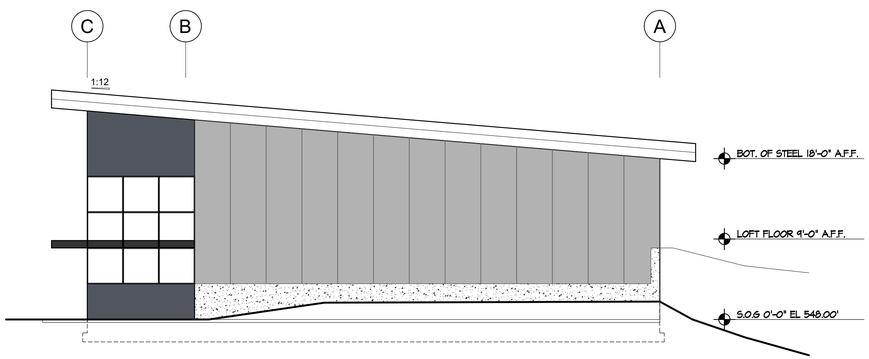

BUILDING D - WEST ELEVATION
SCALE: 1/8" = 1'-0"

ELEVATION KEY NOTES

1. XXXXXX
2. XXXXXX

PROPOSED
BUILDING FOR

PRO GRANITE

12313 CYRUS WAY
MUKILTEO, WA. 98275

Capital Group PC
2813 ROCKEFELLER AVE
EVERETT, WA 98201
PHONE: 425.317.8017
FAX: 425.317.8489

SCALE:	AS NOTED
ISSUE DATE:	10/20/21
DRAWN:	MC
CHECKED:	SH


©THIS PLAN AND DESIGN IS AND REMAINS THE PROPERTY OF THE ARCHITECTS AND MAY NOT BE USED WITHOUT PRIOR CONSENT FROM THE ARCHITECT

FOR REVIEW

REV.	DATE	DESCRIPTION


BUILDING ELEVATIONS
BUILDING D

A-3.3

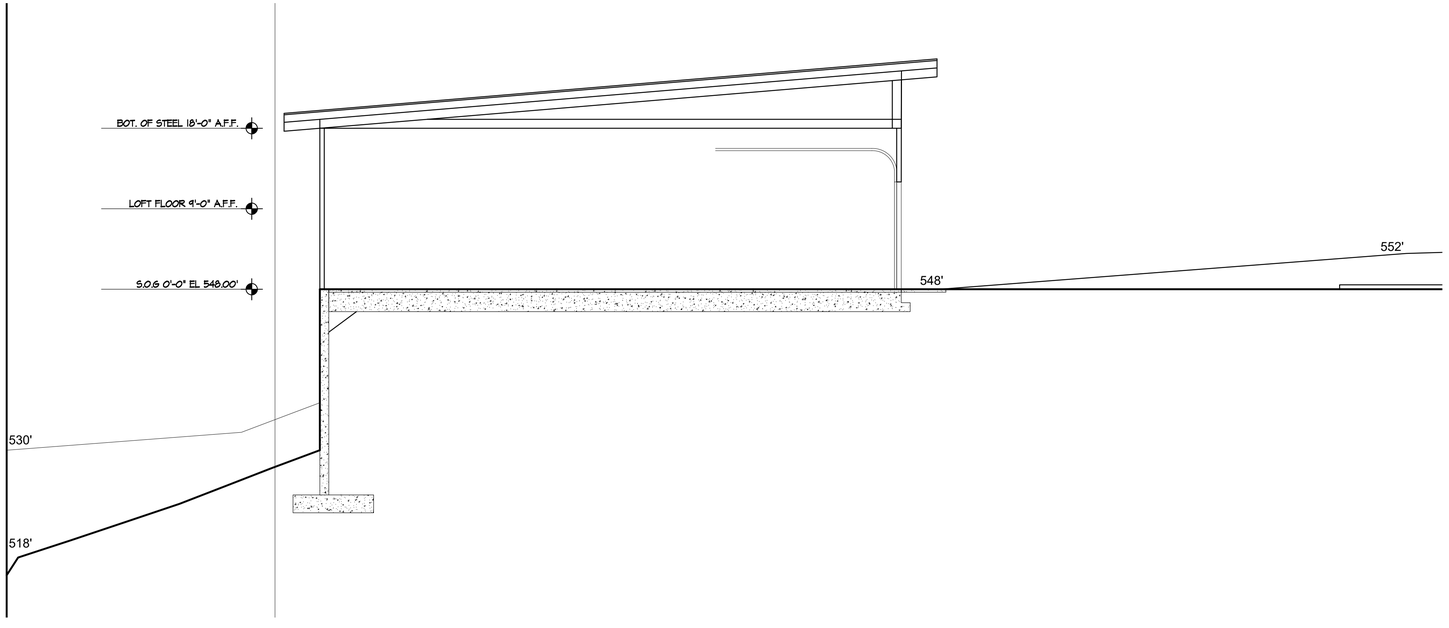

BUILDING SECTION - BLDG A

SCALE: 1/8" = 1'-0"

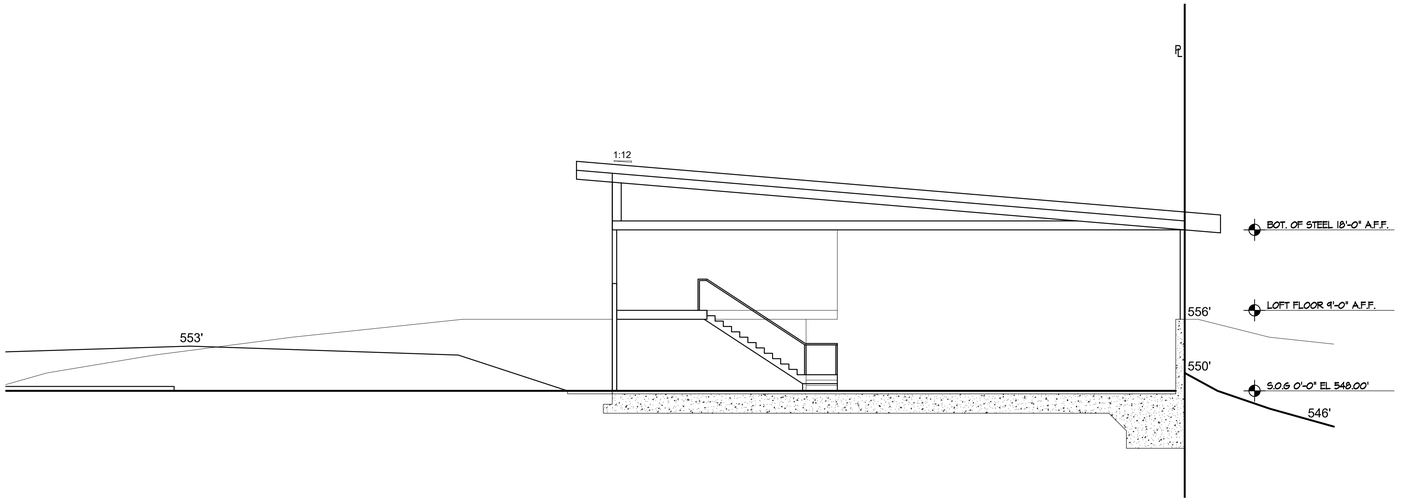

BUILDING SECTION - BLDG D

SCALE: 1/8" = 1'-0"

PROPOSED
BUILDING FOR

PRO GRANITE

12313 CYRUS WAY
MUKILTEO, WA. 98275

Capital Group PC
2813 ROCKEFELLER AVE
EVERETT, WA 98201
PHONE: 425.317.8017
FAX: 425.317.8489

SCALE:	AS NOTED
ISSUE DATE:	10/20/21
DRAWN:	MC
CHECKED:	SH

©THIS PLAN AND DESIGN IS AND REMAINS THE PROPERTY OF THE ARCHITECTS AND MAY NOT BE USED WITHOUT PRIOR CONSENT FROM THE ARCHITECT

FOR REVIEW

REV.	DATE	DESCRIPTION

BUILDING SECTIONS

A-4.0



SITE SECTION - BUILDING C & D
SCALE: 1/16" = 1'-0"



SITE SECTION ENLARGED - BUILDING C & D FRONT
SCALE: 3/32" = 1'-0"



SITE SECTION ENLARGED - BUILDING C & D BACK
SCALE: 3/32" = 1'-0"

PROPOSED
BUILDING FOR

PRO GRANITE

12313 CYRUS WAY
MUKILTEO, WA. 98275

Capital Group PC
2813 ROCKEFELLER AVE
EVERETT, WA 98201
PHONE: 425.317.8017
FAX: 425.317.8489

SCALE:	AS NOTED
ISSUE DATE:	10/20/21
DRAWN:	MC
CHECKED:	SH

©THIS PLAN AND DESIGN IS AND REMAINS THE PROPERTY OF THE ARCHITECTS AND MAY NOT BE USED WITHOUT PRIOR CONSENT FROM THE ARCHITECT

FOR REVIEW

REV.	DATE	DESCRIPTION

SITE SECTIONS

A-5.0