
EXHIBIT G
BUILDING ELEVATIONS

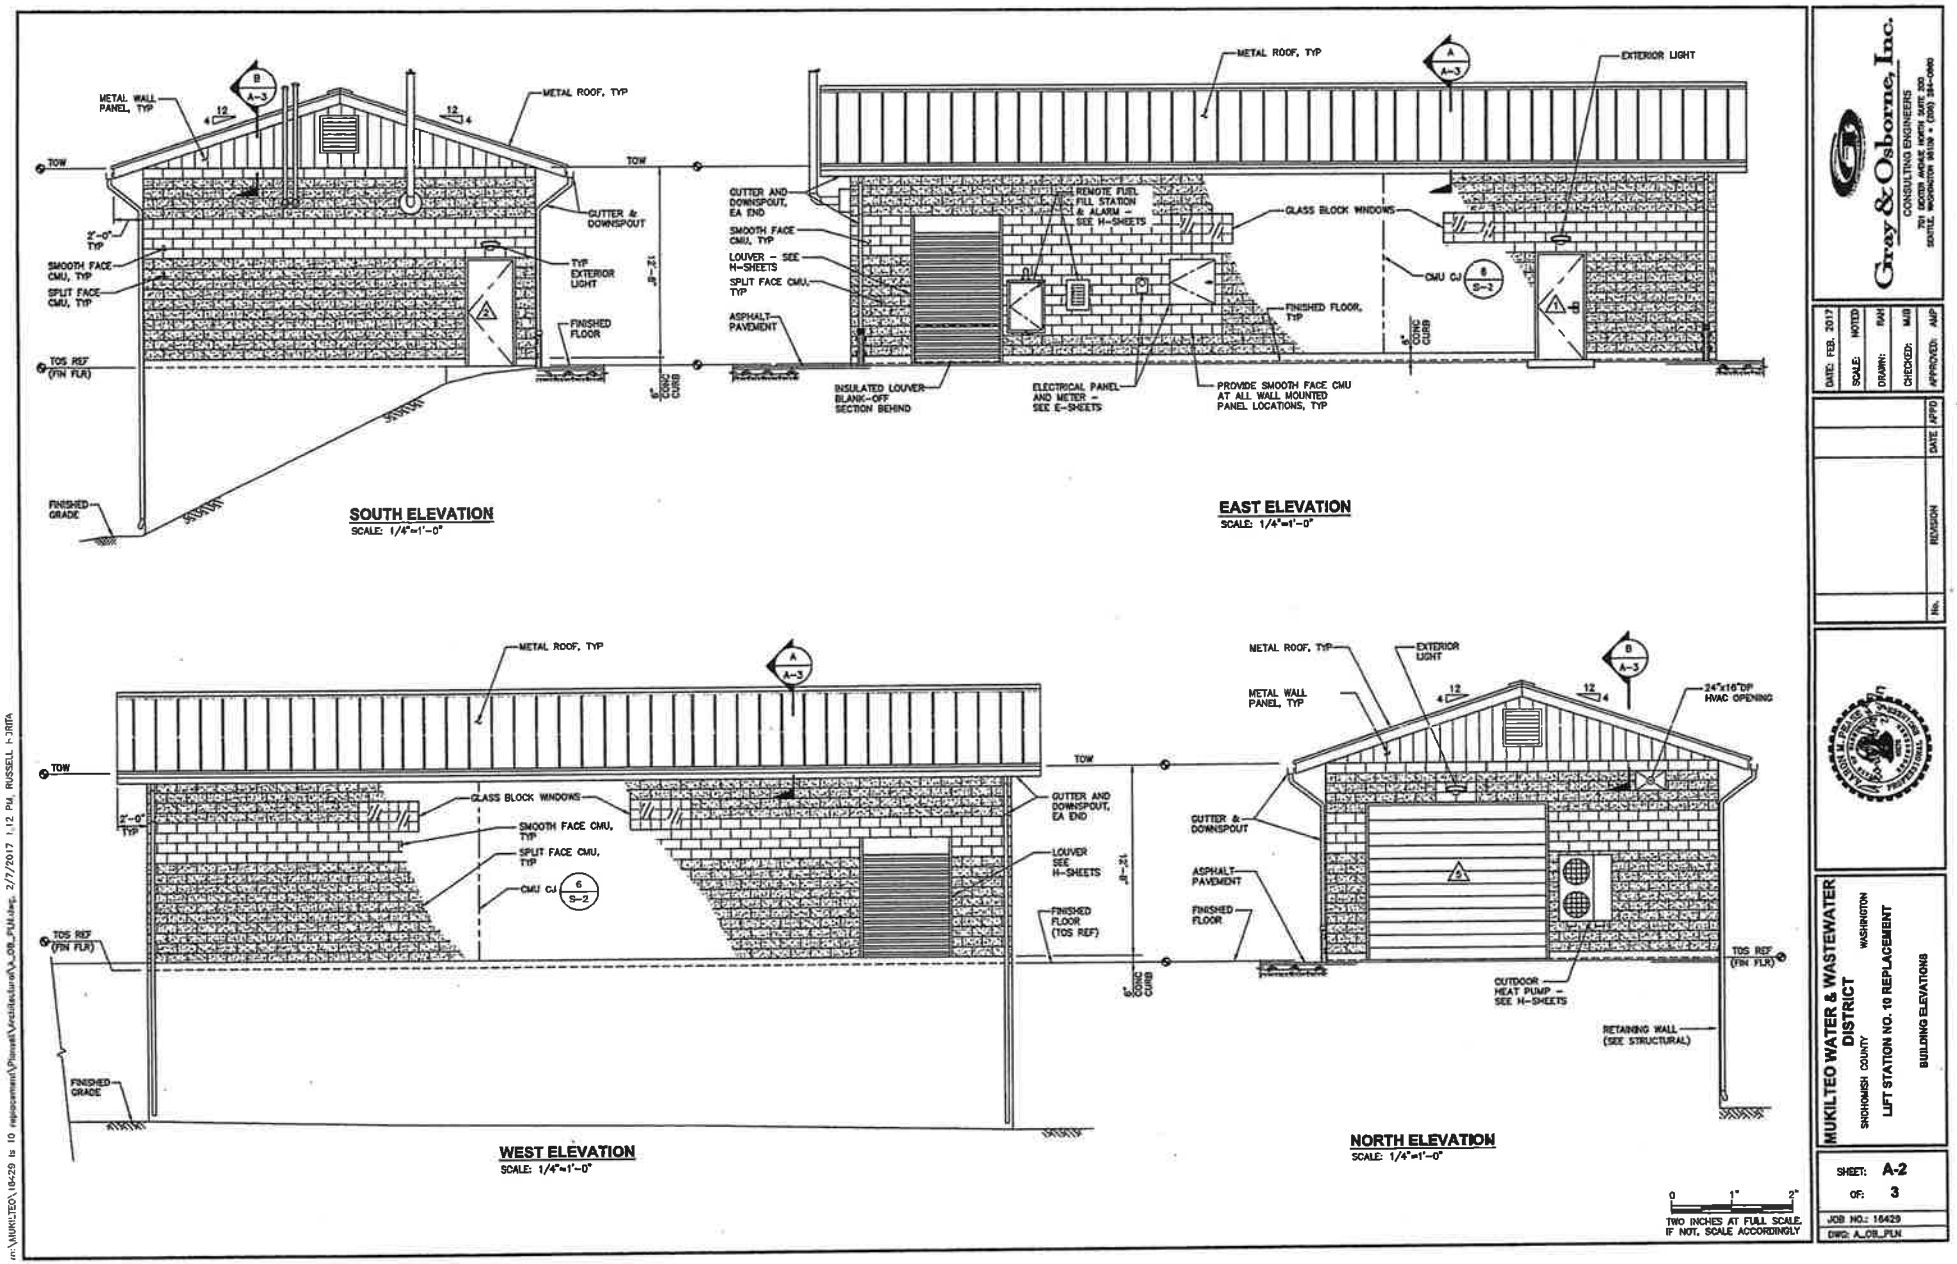

Grey & Osborne, Inc.
CONSULTING ENGINEERS
701 DEXTER AVENUE NORTH, SUITE 300
SEATTLE, WASHINGTON 98109 • (206) 284-0060

DATE: FEB. 2017
SCALE: NOTED
DRAWN: RAH
CHECKED: MJB
APPROVED: AMP

No.	REVISION	DATE (PTO)

MUKILTEO WATER & WASTEWATER DISTRICT
SNOHOMISH COUNTY WASHINGTON
LIFT STATION NO. 10 REPLACEMENT
BUILDING ELEVATIONS

SHEET: A-2
OF: 3
JOB NO.: 16429
DWG: A_OB_PLN

n:\MUKILTEO\16429 ls 10 replacement\Planset\Architecture\A_OB_PLN.dwg, 2/7/2017 1:12 PM, RUSSELL HIRTA